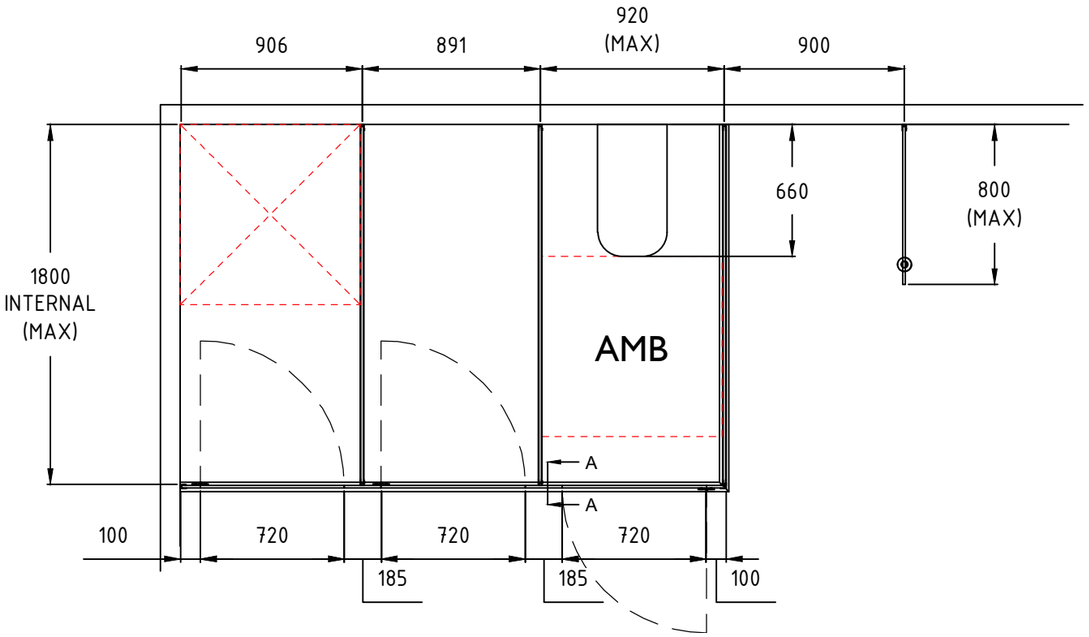

PARTITION LAYOUT

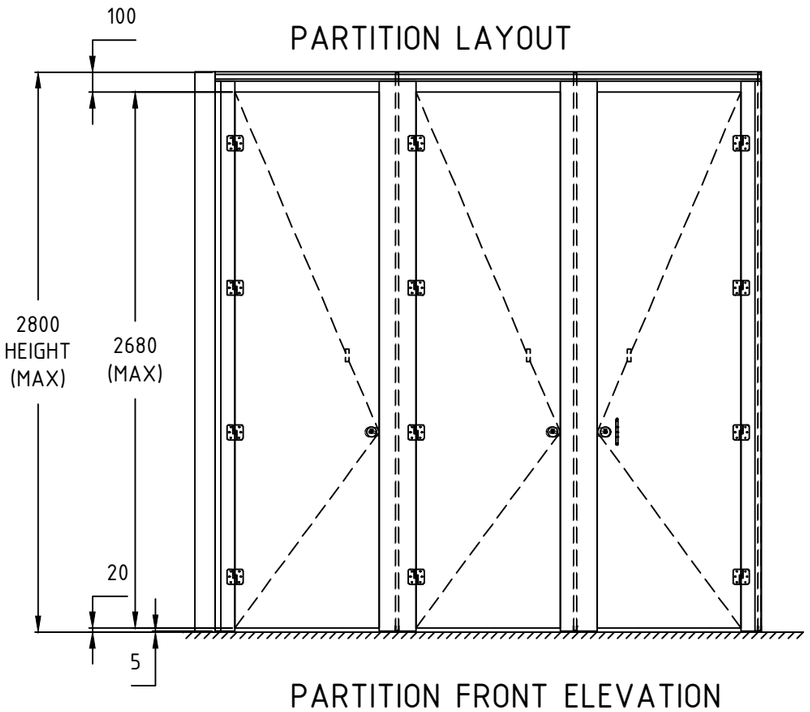

PARTITION FRONT ELEVATION

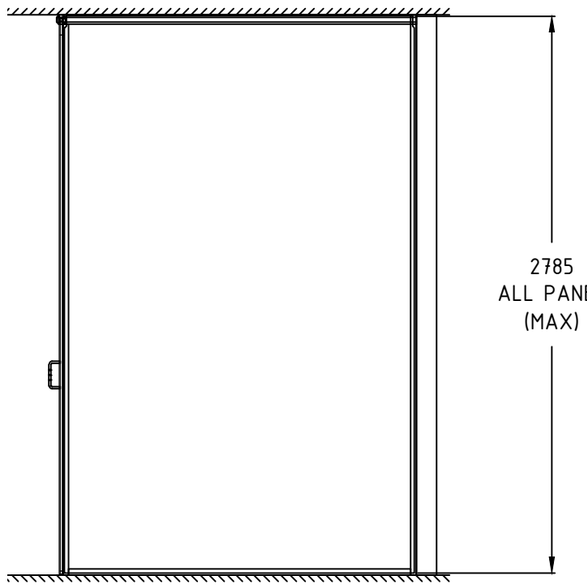

PARTITION SIDE ELEVATION

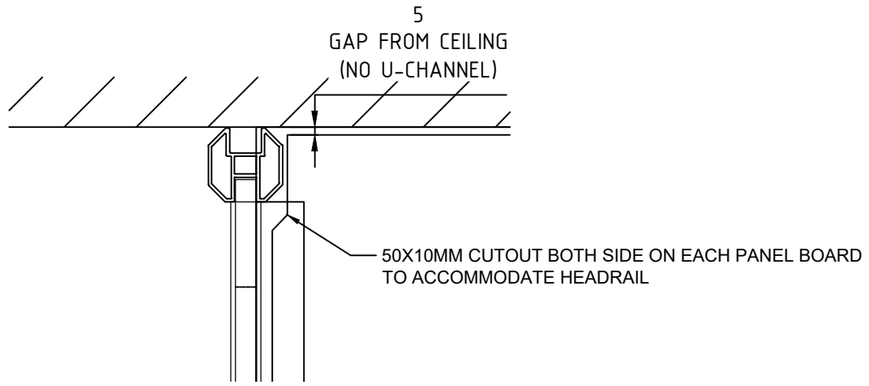

DETAILS - A-A

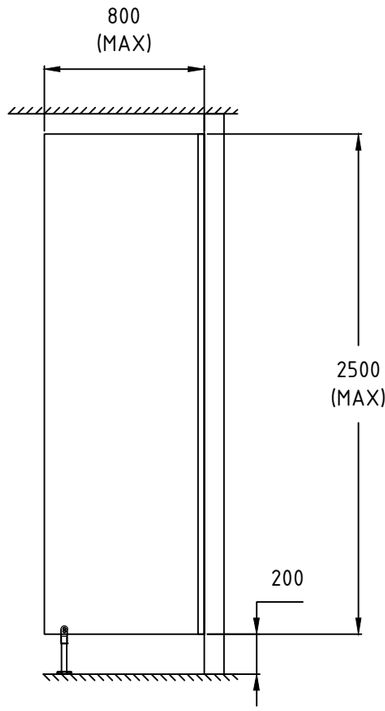

URINAL SCREEN SIDE ELEVATION

MATERIAL INFORMATION		
	MATERIAL	FINISH
DOOR	COMPACT LAMINATE - 13MM	SELECTED COLOR
FRONTAL/NIB	COMPACT LAMINATE - 13MM	SELECTED COLOR
SIDE PANELS	COMPACT LAMINATE - 13MM	SELECTED COLOR
MOUNTINGS	ALUMINIUM	NATURAL
FIXINGS	DIECAST ZINC	SATIN CHROME

REVISION TABLE				
A	18/01/2023	INITIAL ISSUE	RONAK	
ISSUE	DATE	DESIGN NOTES	DRAWN	CHECKED

ASI JDMACDONALD
13-17 Naxos Way, Keysborough VIC 3173

DRAFTING STANDARD AS1100 - 1992

REMOVE ALL BURRS, SHARP EDGES AND PROCESSING RESIDUE.
DO NOT SCALE - IF IN DOUBT, ASK.
ALL DIMENSIONS IN MILLIMETRES

IT IS AN INFRINGEMENT OF THE COMPANY'S COPYRIGHT IN THIS DRAWING AND DESIGN TO COPY OR COMMUNICATE ITS CONTENTS TO ANY THIRD PARTY WITHOUT WRITTEN CONSENT OF J.D. MACDONALD

TOLERANCES UNLESS OTHERWISE SPECIFIED:
UP TO 10 ±1
OVER 10 UP TO 100 ±5
OVER 100 ±10
ALL ANGLES ±5°

MATERIAL: N/A
FINISH: N/A

DESIGNED: RONAK
DRAWN: RONAK
CHECKED: SS
DATE: 21/Feb/2023
AREA: N/A
MASS: N/A

TITLE:
ASI JDMACDONALD
13-17 NAXOS WAY KEYSBOROUGH VIC 3173
TRANQUILITY - COMPACT LAMINATE
FRONTAL FLOOR TO CEILING FULL PRIVACY

SCALE: NTS
DRG. NO: PTN-TRFP-01
SHEET: 01 OF 01
A3